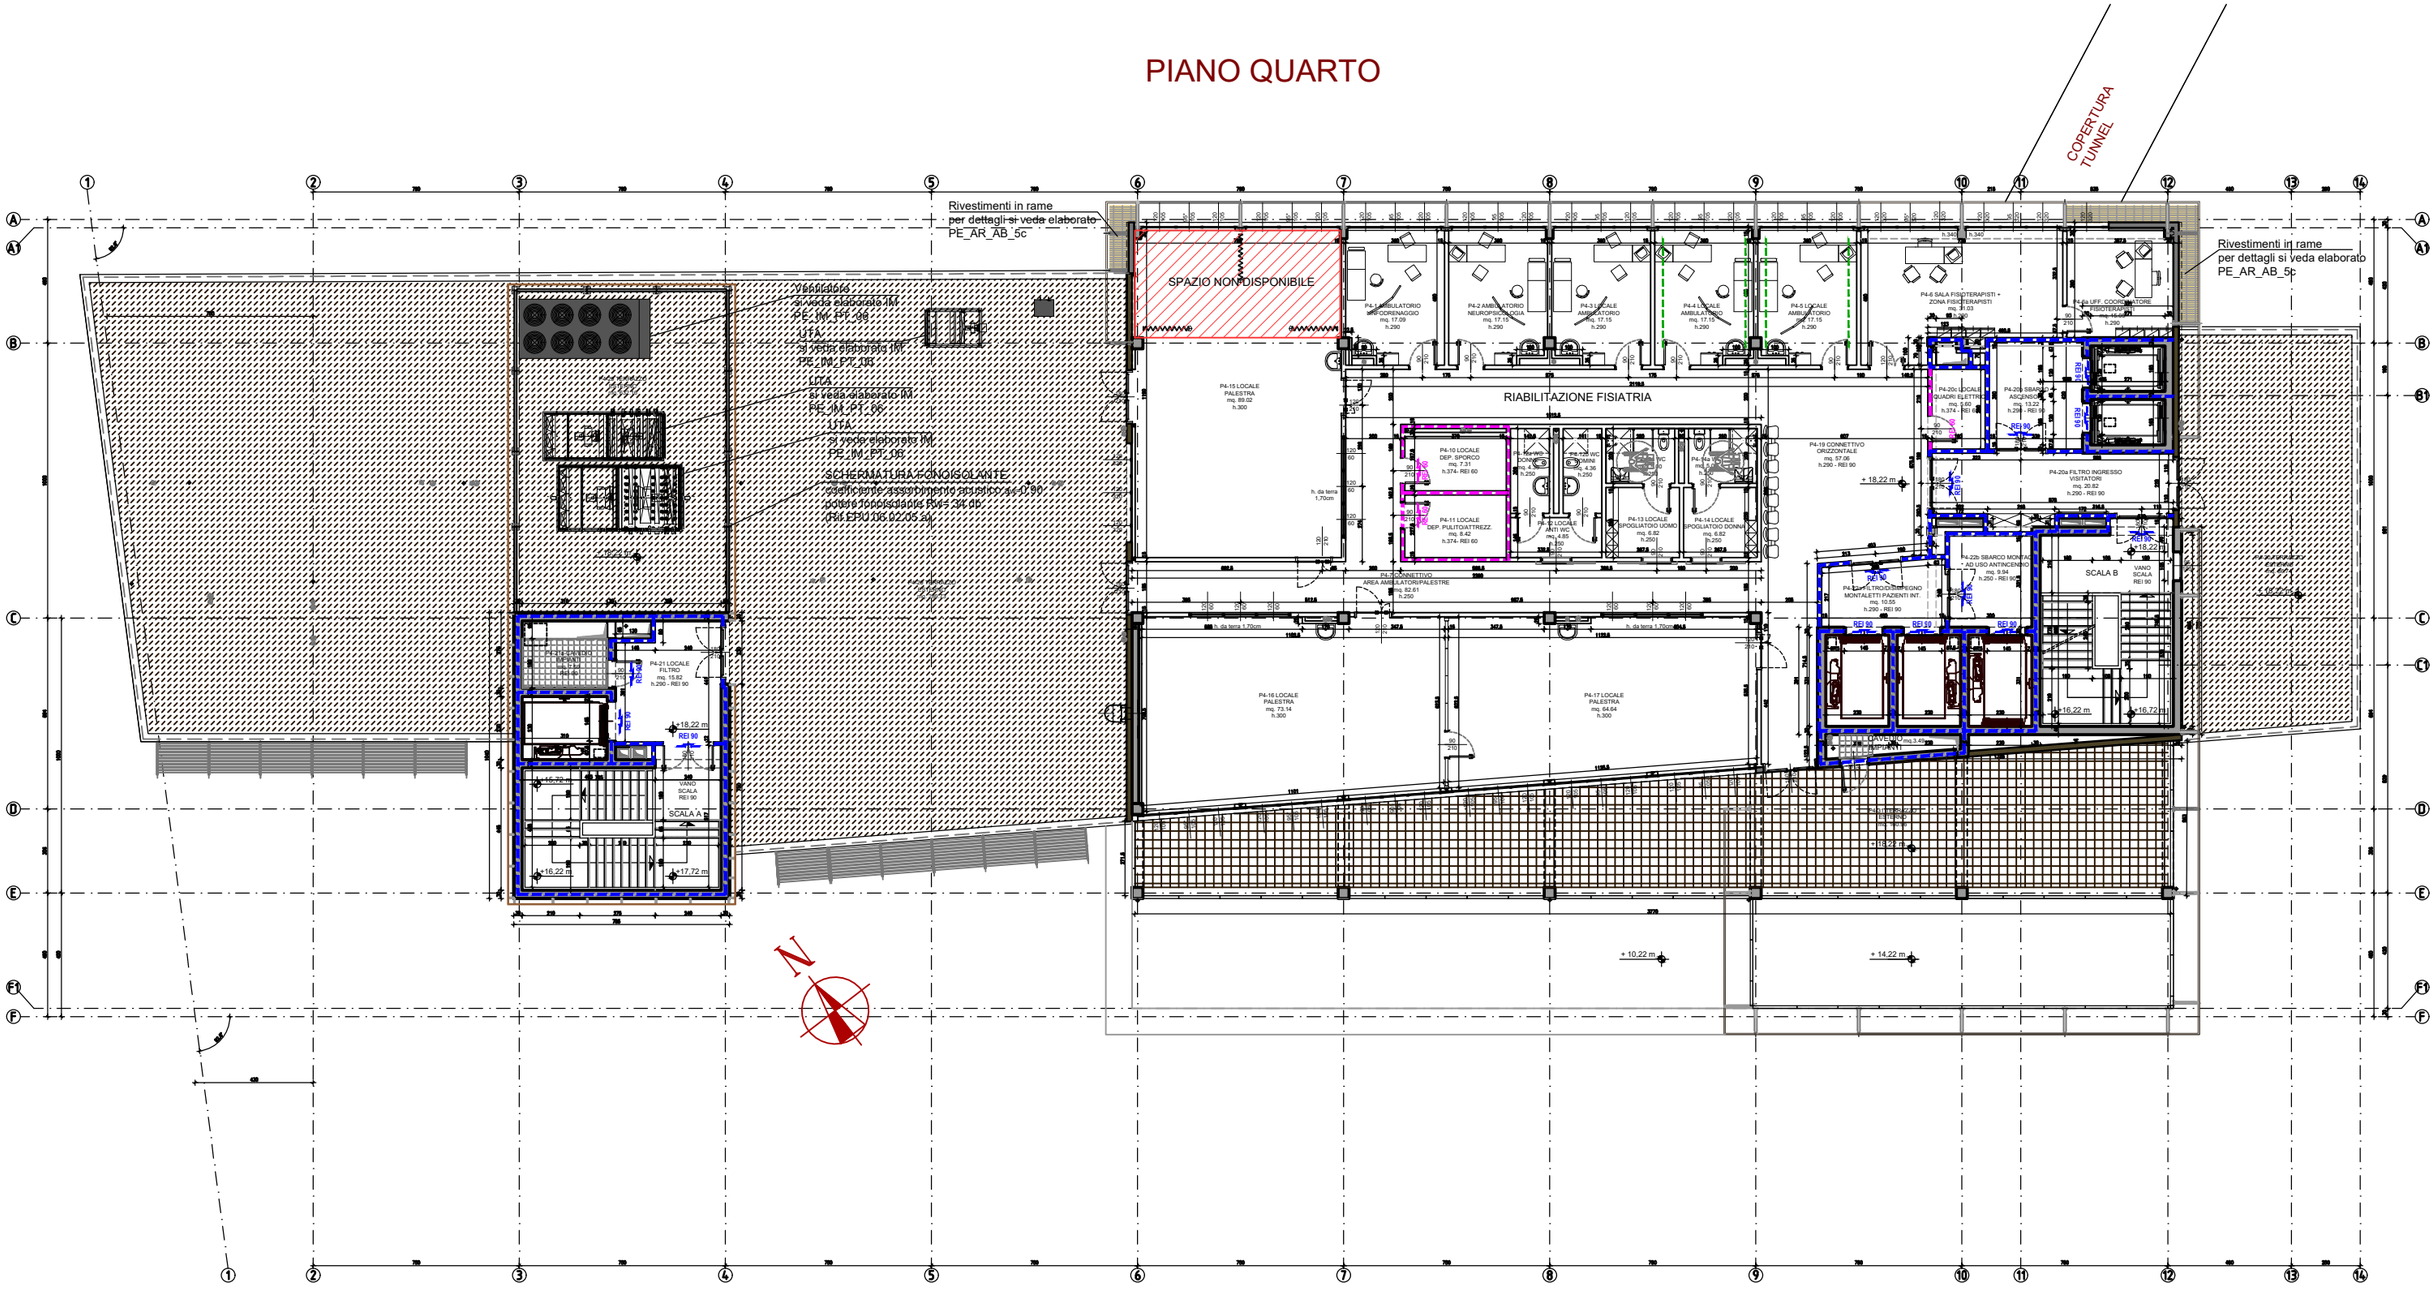PIANO QUARTO