OSPEDALE D
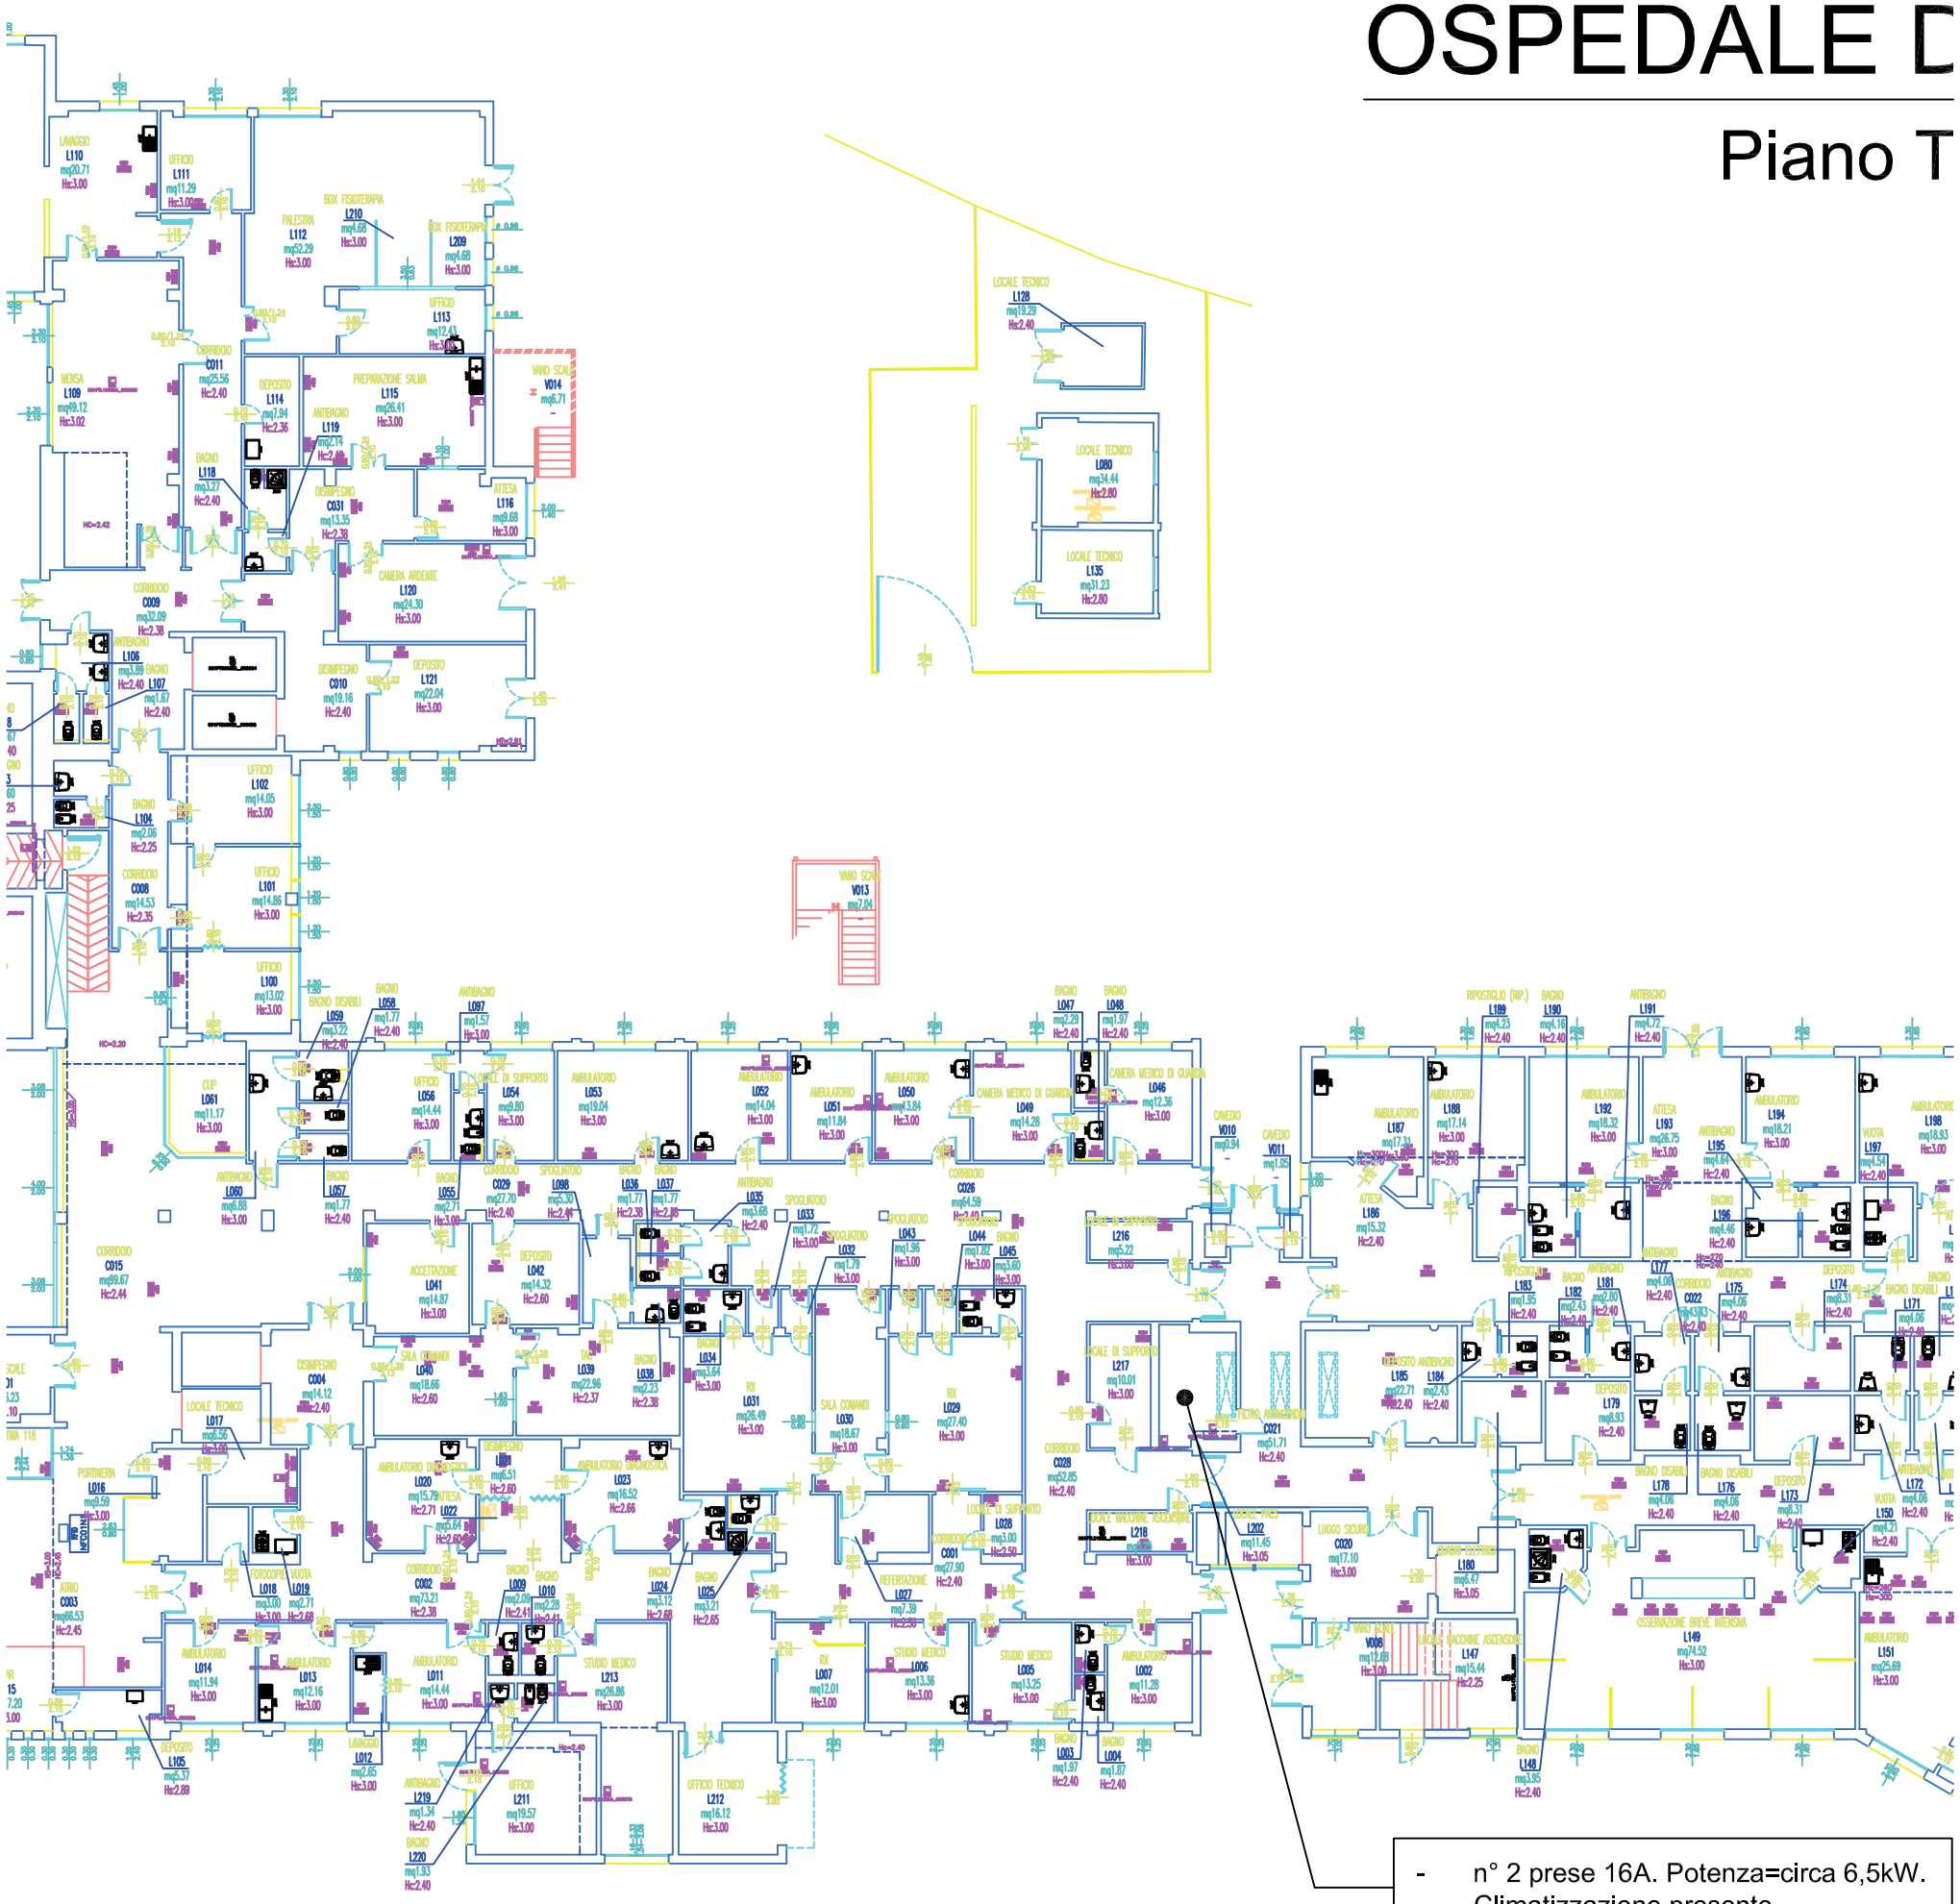
Piano T